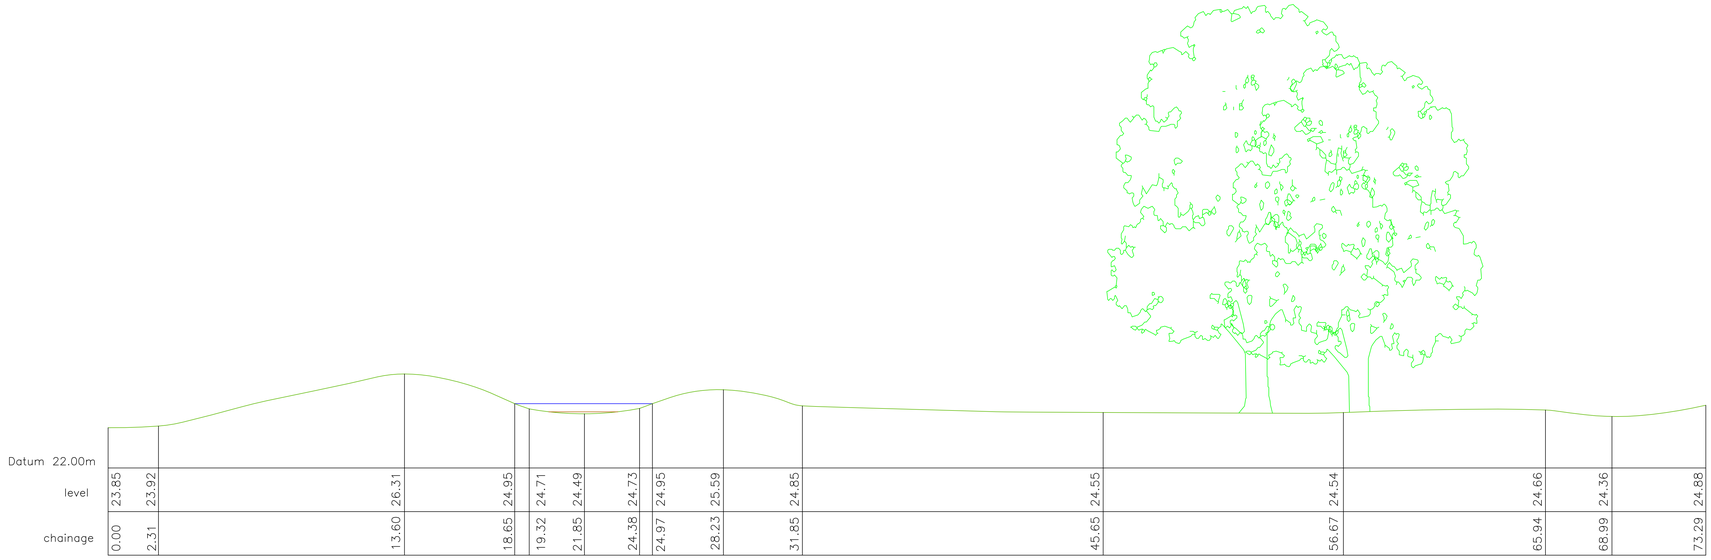

S E C T I O N A – A

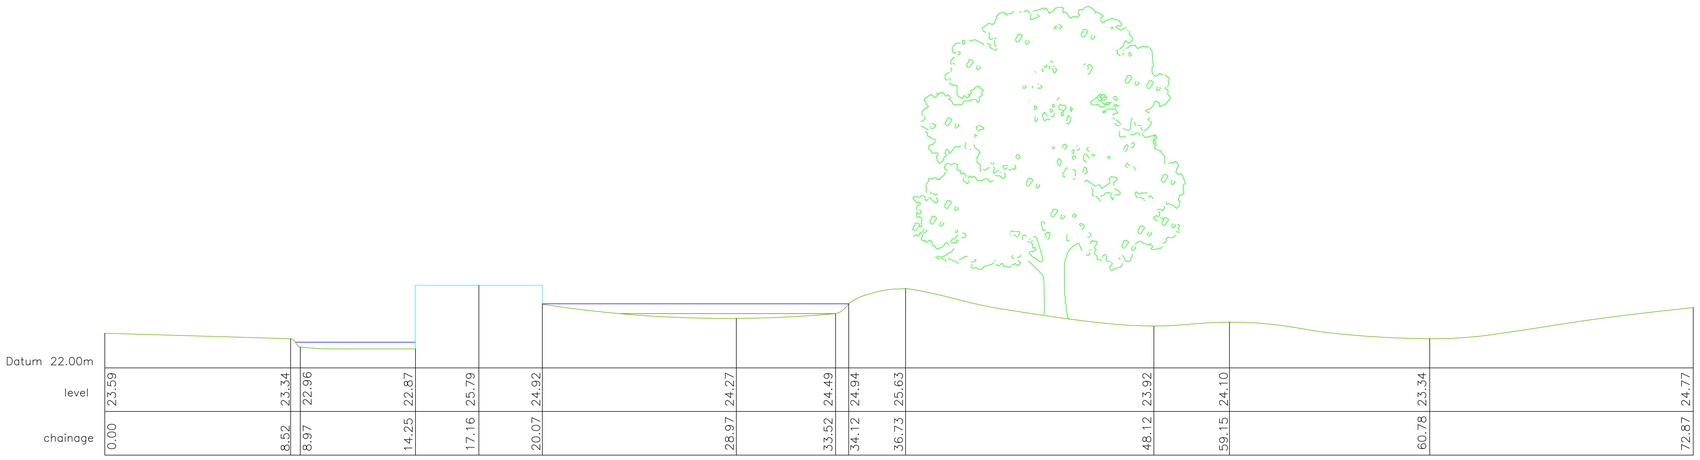

S E C T I O N B – B

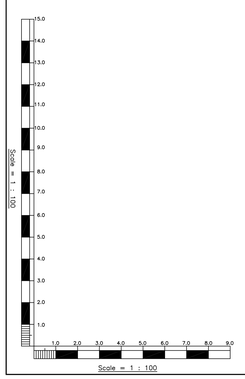

NOTES

ALL LEVELS ARE IN METRES RELATED TO AN ASSUMED DATUM LOCATED ON MANHOLE COVER IN ROAD AS SHOWN (VALUE 100.00m).

THE COORDINATE GRID IS BASED ON ASSUMED VALUES.

OVERHEAD CABLES WILL BE SHOWN INDICATIVELY AND ARE SUBJECT TO SEASONAL VARIATION. THESE WILL BE MEASURED USING REMOTE METHODS.

TREE SPECIES SHOULD ALWAYS BE CONFIRMED BY A TREE SPECIALIST.

SERVICE COVERS WILL BE LIFTED AND DETAIL SHOWN WHERE POSSIBLE. ALL INFORMATION WILL BE TAKEN FROM SURFACE LEVEL ONLY.

DAMAGED COVERS OR THOSE WITHIN HIGHWAYS WILL NOT BE LIFTED. INFORMATION MAY BE OMITTED DUE TO OBSTRUCTIONS AT TIME OF SURVEY.

LEGEND

TOPOGRAPHICAL SURVEY KEY:-

osbm	ORDANANCE SURVEY BENCH MARK	fh	FIRE HYDRANT
tbm	TEMPORARY BENCH MARK	b	BOLLARD
ffl	FINISHED FLOOR LEVEL	re	RODDING EYE
tl	THRESHOLD LEVEL	bt	BRITISH TELECOM
mh	MANHOLE COVER	catv	CABLE TELEVISION
rc	ROPING LEVER COVER	conc	CONCRETE
cl	COPING LEVEL	g	GRASS
il	INVERT LEVEL	f/b	FLOWER BED
wl	WATER LEVEL	hg	HEDGE
d	PIPE DIAMETER	tow	TOP OF WALL
wm	WATER FILLED CHAMBER	tof	TOP OF FENCE
ch	CHAMBER	hph	HALF PHONE BOOTH
d/ch/ch	DRAINAGE CHANNEL	tp	TELEGRAPH POLE
g/run	GULLY RUN	ll	LAMP POST
vp	SOIL VENT PIPE	ts	TRAFFIC SIGNAL
svp	SOIL VENT PIPE	rs	ROAD SIGN
vp	VENT PIPE	sp	SIGN POST
cr	CABLE RISER	gb	GUIDE BOARD
cr	CABLE RISER	bol	BOLLARD
er	EARTH ROD	c/b	CLOSEBOARD
gv	GAS VALVE	w/f	WIRE FENCE
gv	GAS VALVE	p/r	POST & RAIL
wm	WATER METER	p/w	POST & WIRE
		i/r	IRON RAILING

MEASURED BUILDING SURVEY KEY:-

RH	ROOM HEIGHT
r/s	ROOF SLOPE (DOWN)
s/h	SILL TO HEAD
sh	SILL TO HEAD
fh	FLOOR TO HEAD
fh	FLOOR TO HEAD
u/s	UNDERSIDE
t/s	TOPSIDE
u/c	UNDERSIDE OF CEILING
r/l	ROOFLIGHT
fp	FIREPLACE
f/d	FLOOR/DOOR
f/c	FLOOR/UNDER
cup'd	CUPBOARD
ent	ENTRANCE
rad	RADIATOR
htr	HEATER
hwt	HOT WATER TANK

switch
double switch
socket
double socket
thermostat
telephone socket
tv socket
fuse

STATION COORDINATES

STATION	EASTINGS	NORTHINGS	LEVEL	REMARKS

REVISIONS

Revision	Date	Remarks

target surveys

SITE:	XXXXXXXXXXXXXXXXXXXXXXXX
CLIENT:	XXXXXXXXXXXXXXXXXXXXXXXX
REF: XXXXXXXX	DATE: XXXXXX
SCALE: 1:100@A0	SURVEYOR: XXXXXX

COMPANY NUMBER: 7846319
REGISTERED OFFICE: 5 CLARENDON PLACE, LEAMINGTON SPA, WARWICKSHIRE CV32 5QL
PHONE: 01926 313419 WEBSITE: www.targetsurveys.co.uk EMAIL: mail@targetsurveys.co.uk
© COPYRIGHT TARGET SURVEYS LIMITED